



College Main Entrance - off Dysart Rd.

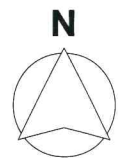

SCALE: 1" = 40'-0"

2025/09/09

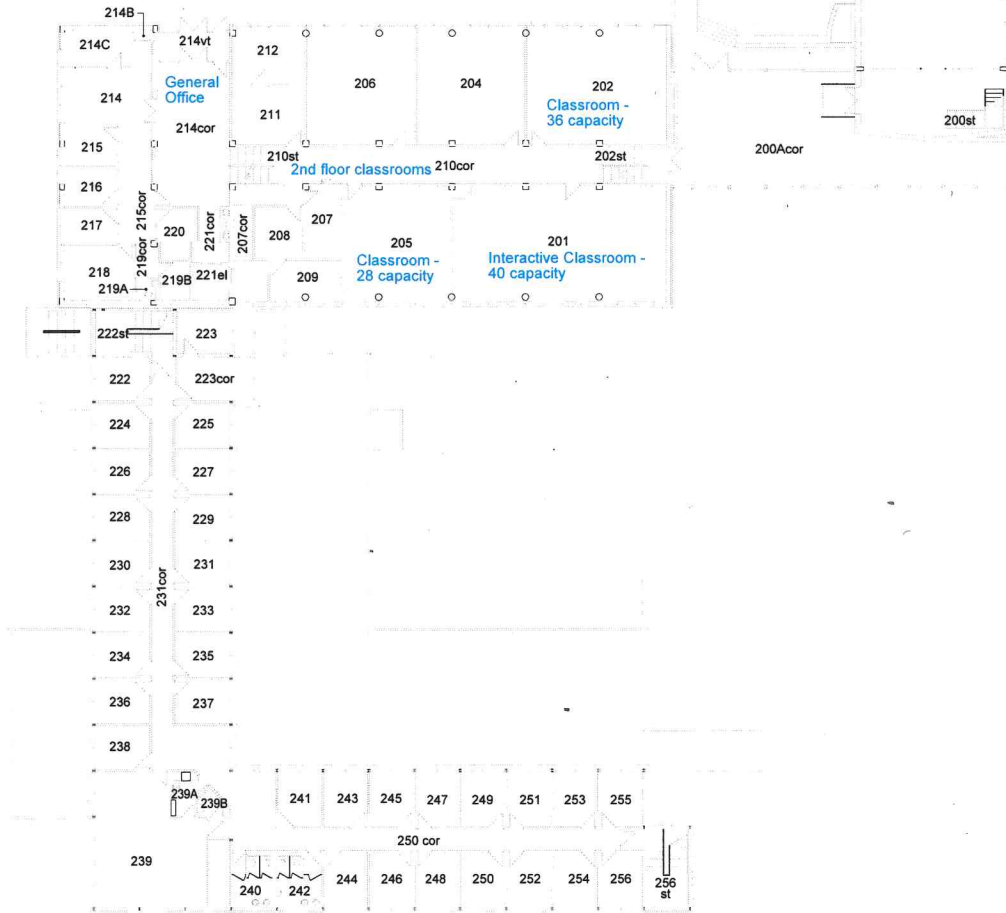



**University
of Manitoba**

Physical Plant Department
Architectural and Engineering Services

ST. JOHN'S COLLEGE - 141

92 DYSART ROAD, WINNIPEG MB

LEVEL 200

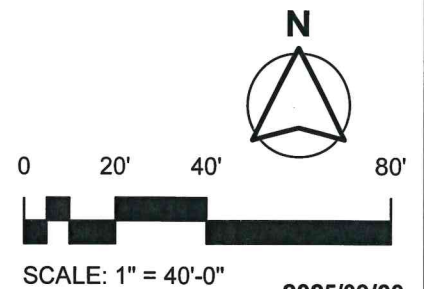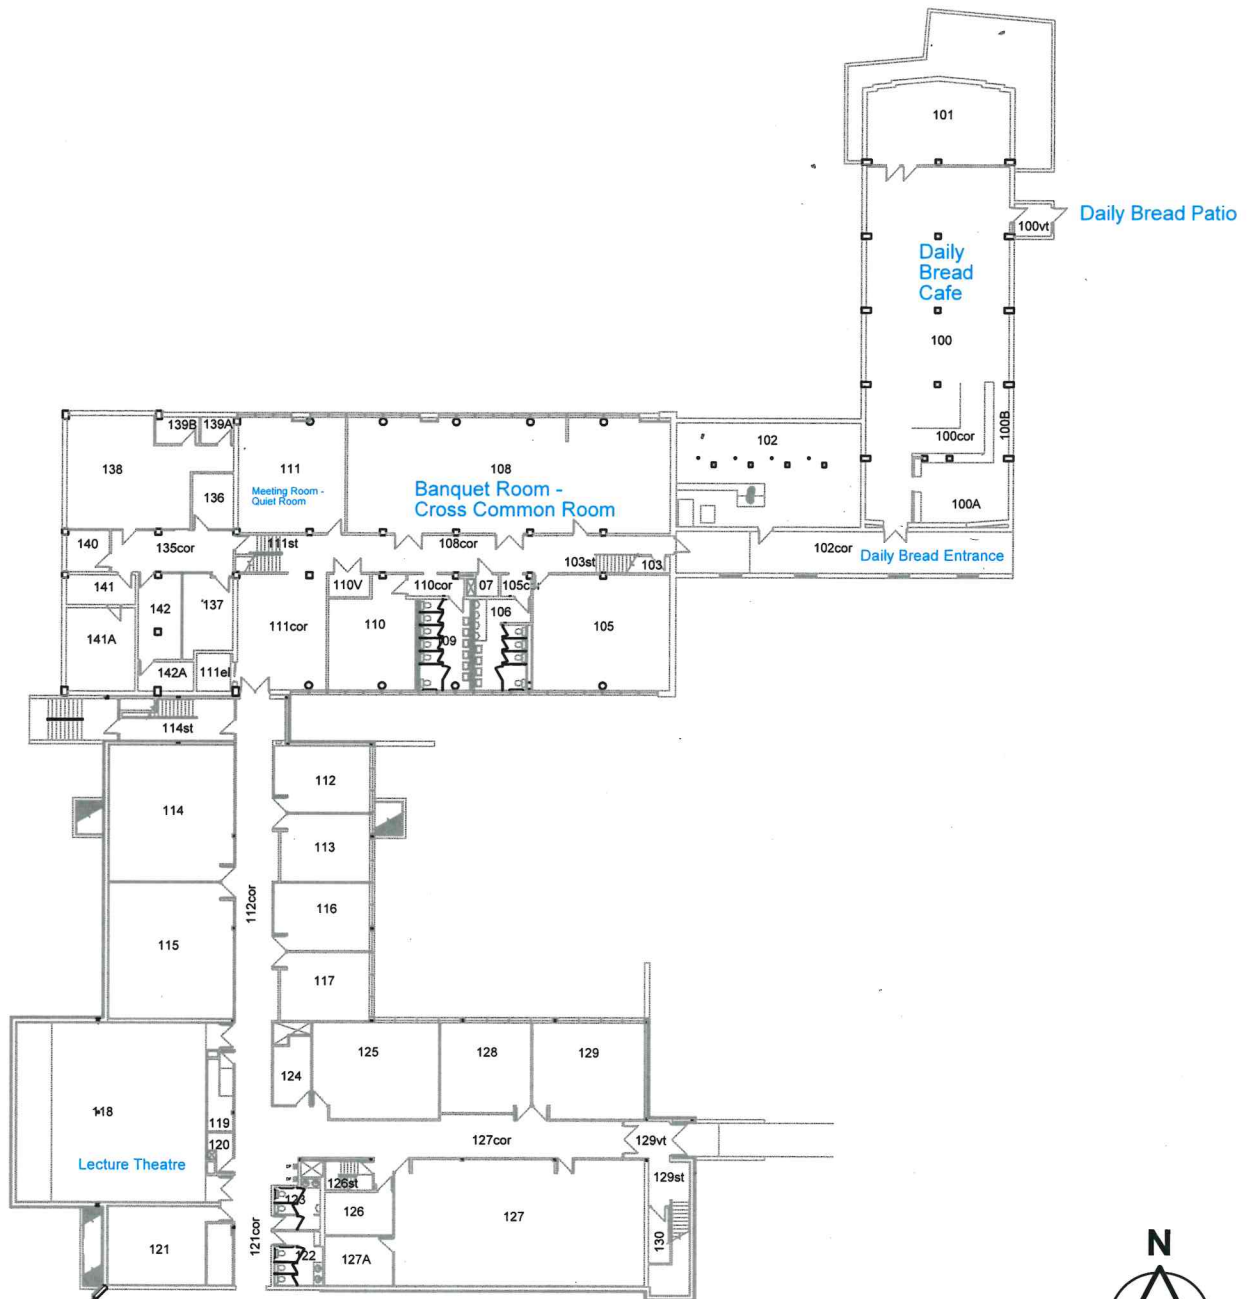


2025/09/09



**University
of Manitoba**

Physical Plant Department
Architectural and Engineering Services

ST. JOHN'S COLLEGE - 141
92 DYSART ROAD, WINNIPEG MB
LEVEL 100

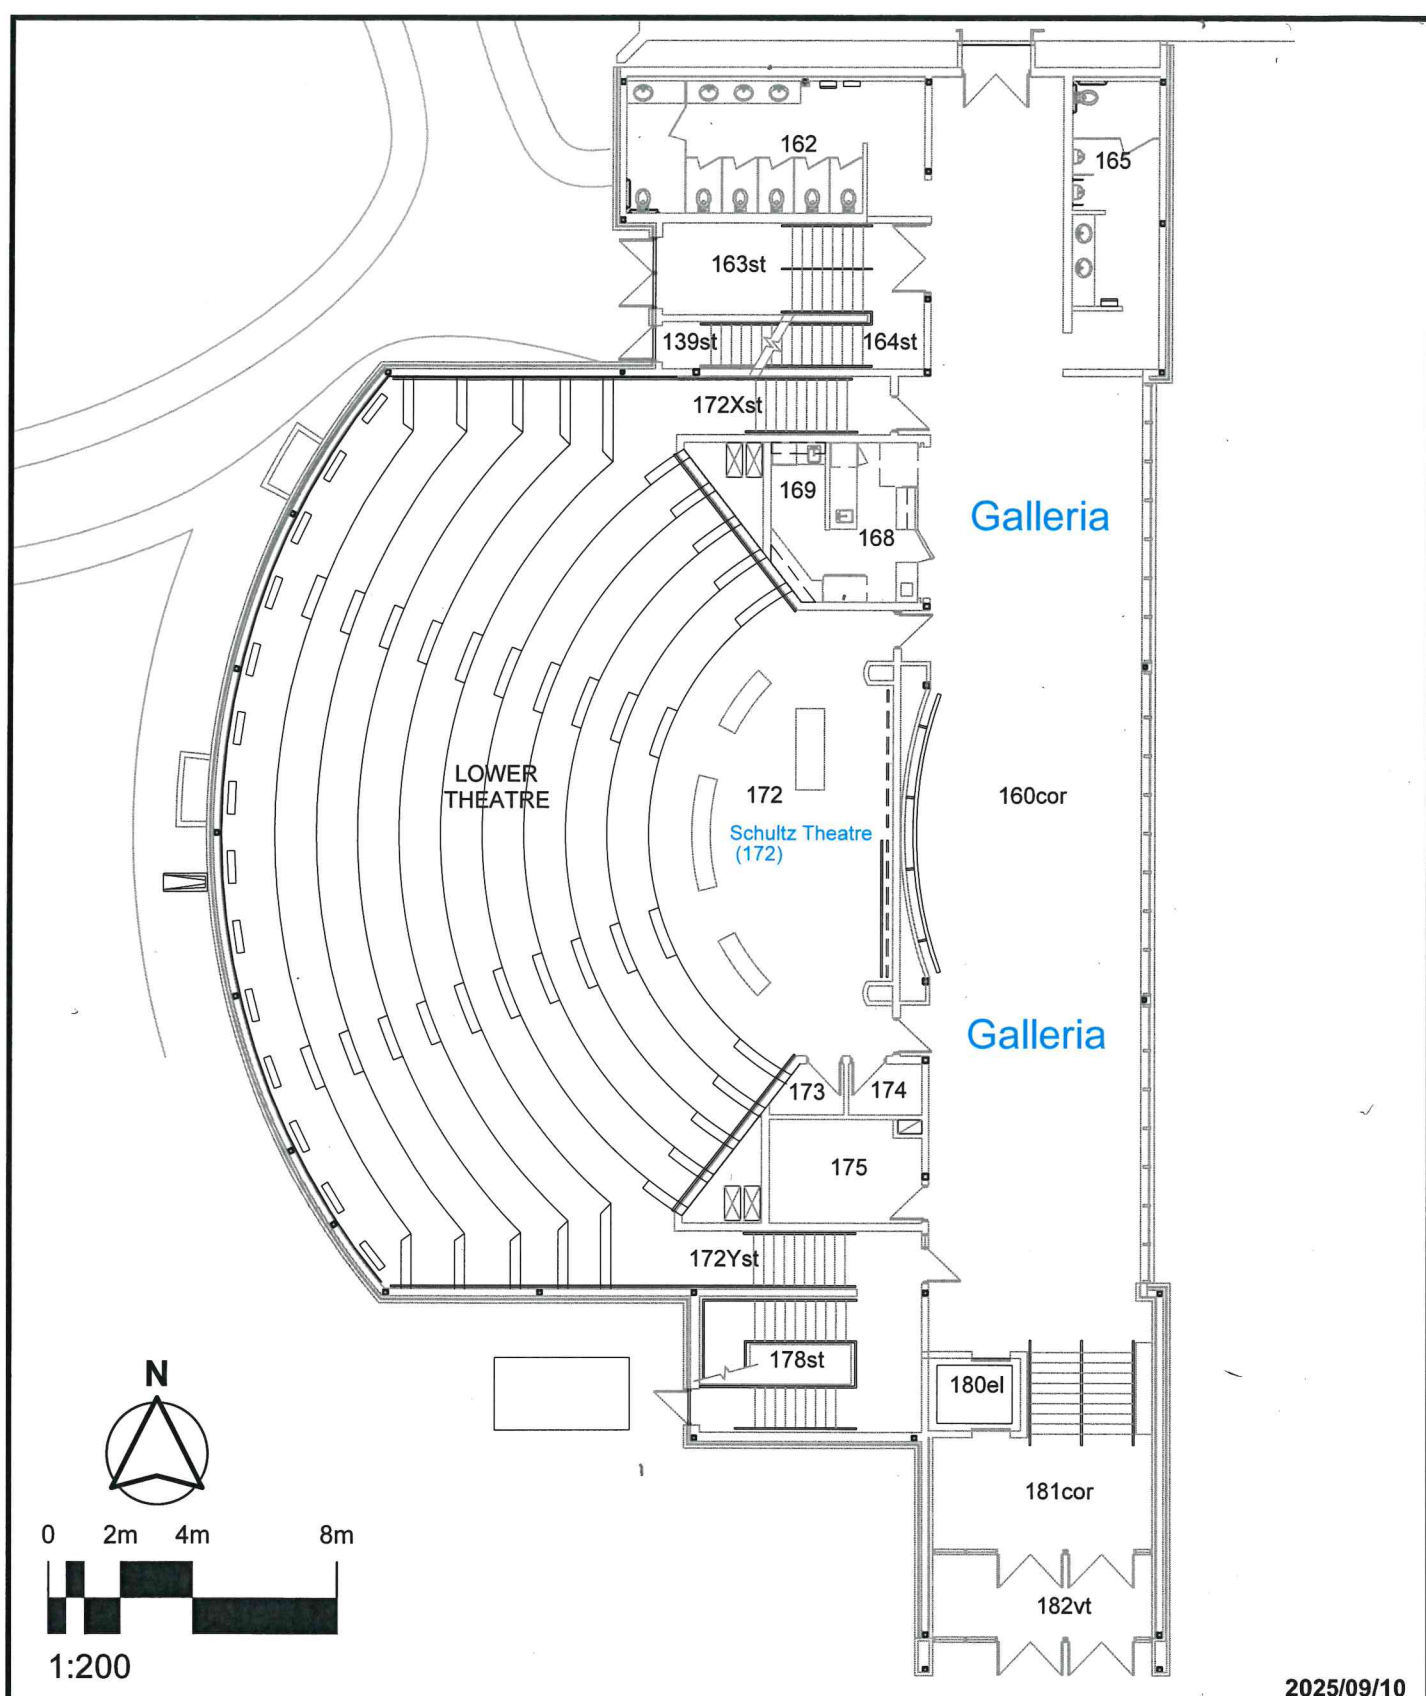

**University
of Manitoba**

Physical Plant Department
Architectural and Engineering Services

ROBERT B. SCHULTZ LECTURE THEATRE - 142
91 RALPH CAMPBELL ROAD, WINNIPG MB
LEVEL 100